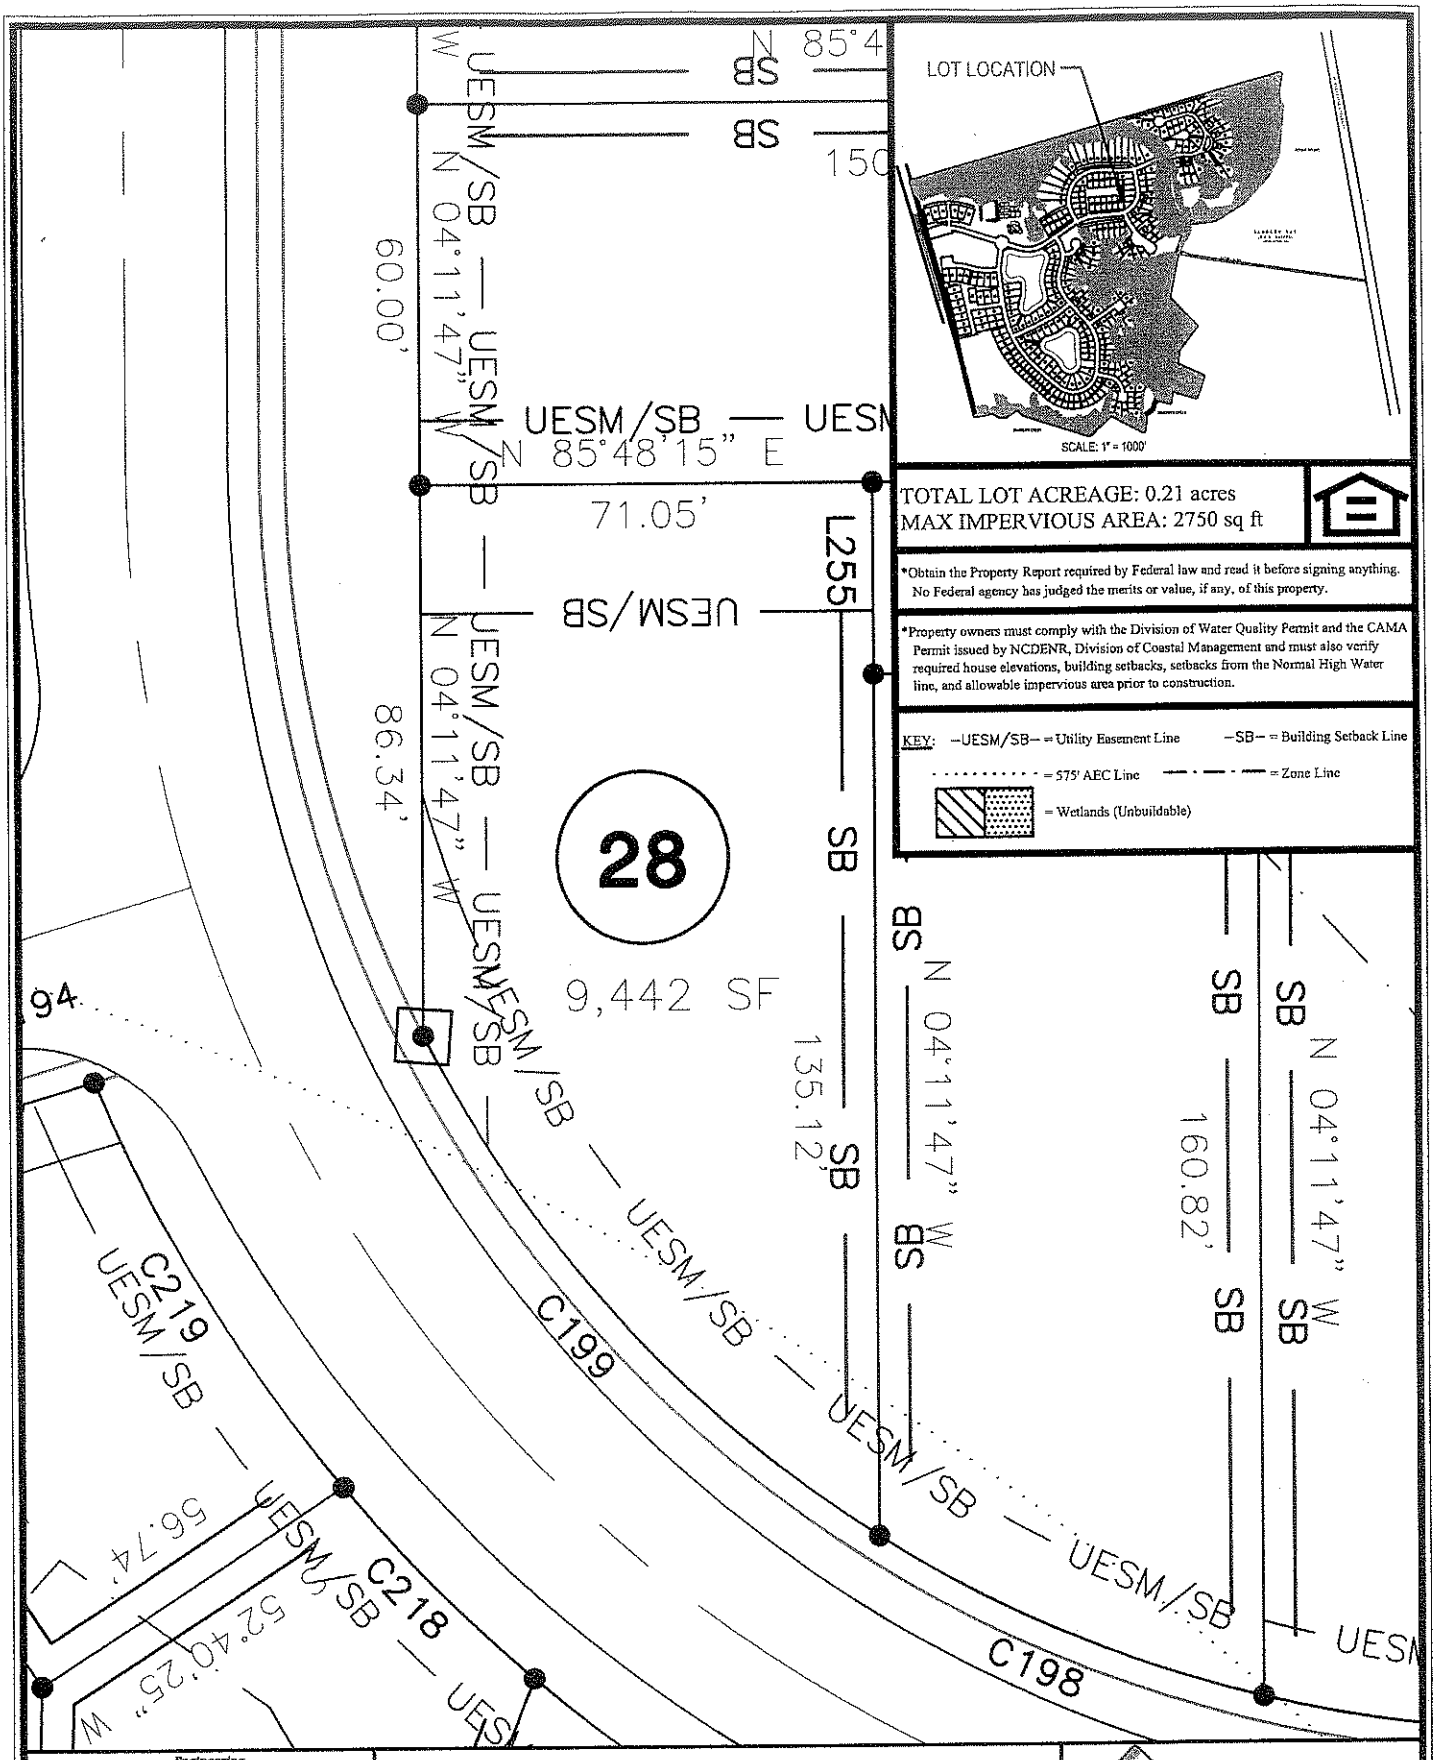

Engineering, Landscape Architecture and Environmental Science

MILONE & MACBROOM

5511 Capitol Center Drive - Ste. 106
Raleigh, North Carolina 27606
(919) 854-4373 Fax (919) 854-4393
www.miloneandmacbroom.com

LOT #28

BOGUE WATCH
NC HIGHWAY 24
CARTERET COUNTY
NORTH CAROLINA

BOGUE WATCH LOT DEVELOPMENT PLAN

BOGUE WATCH

DATE: May 7, 2007

SCALE: 1" = 30'

SHEET: 1 OF 1