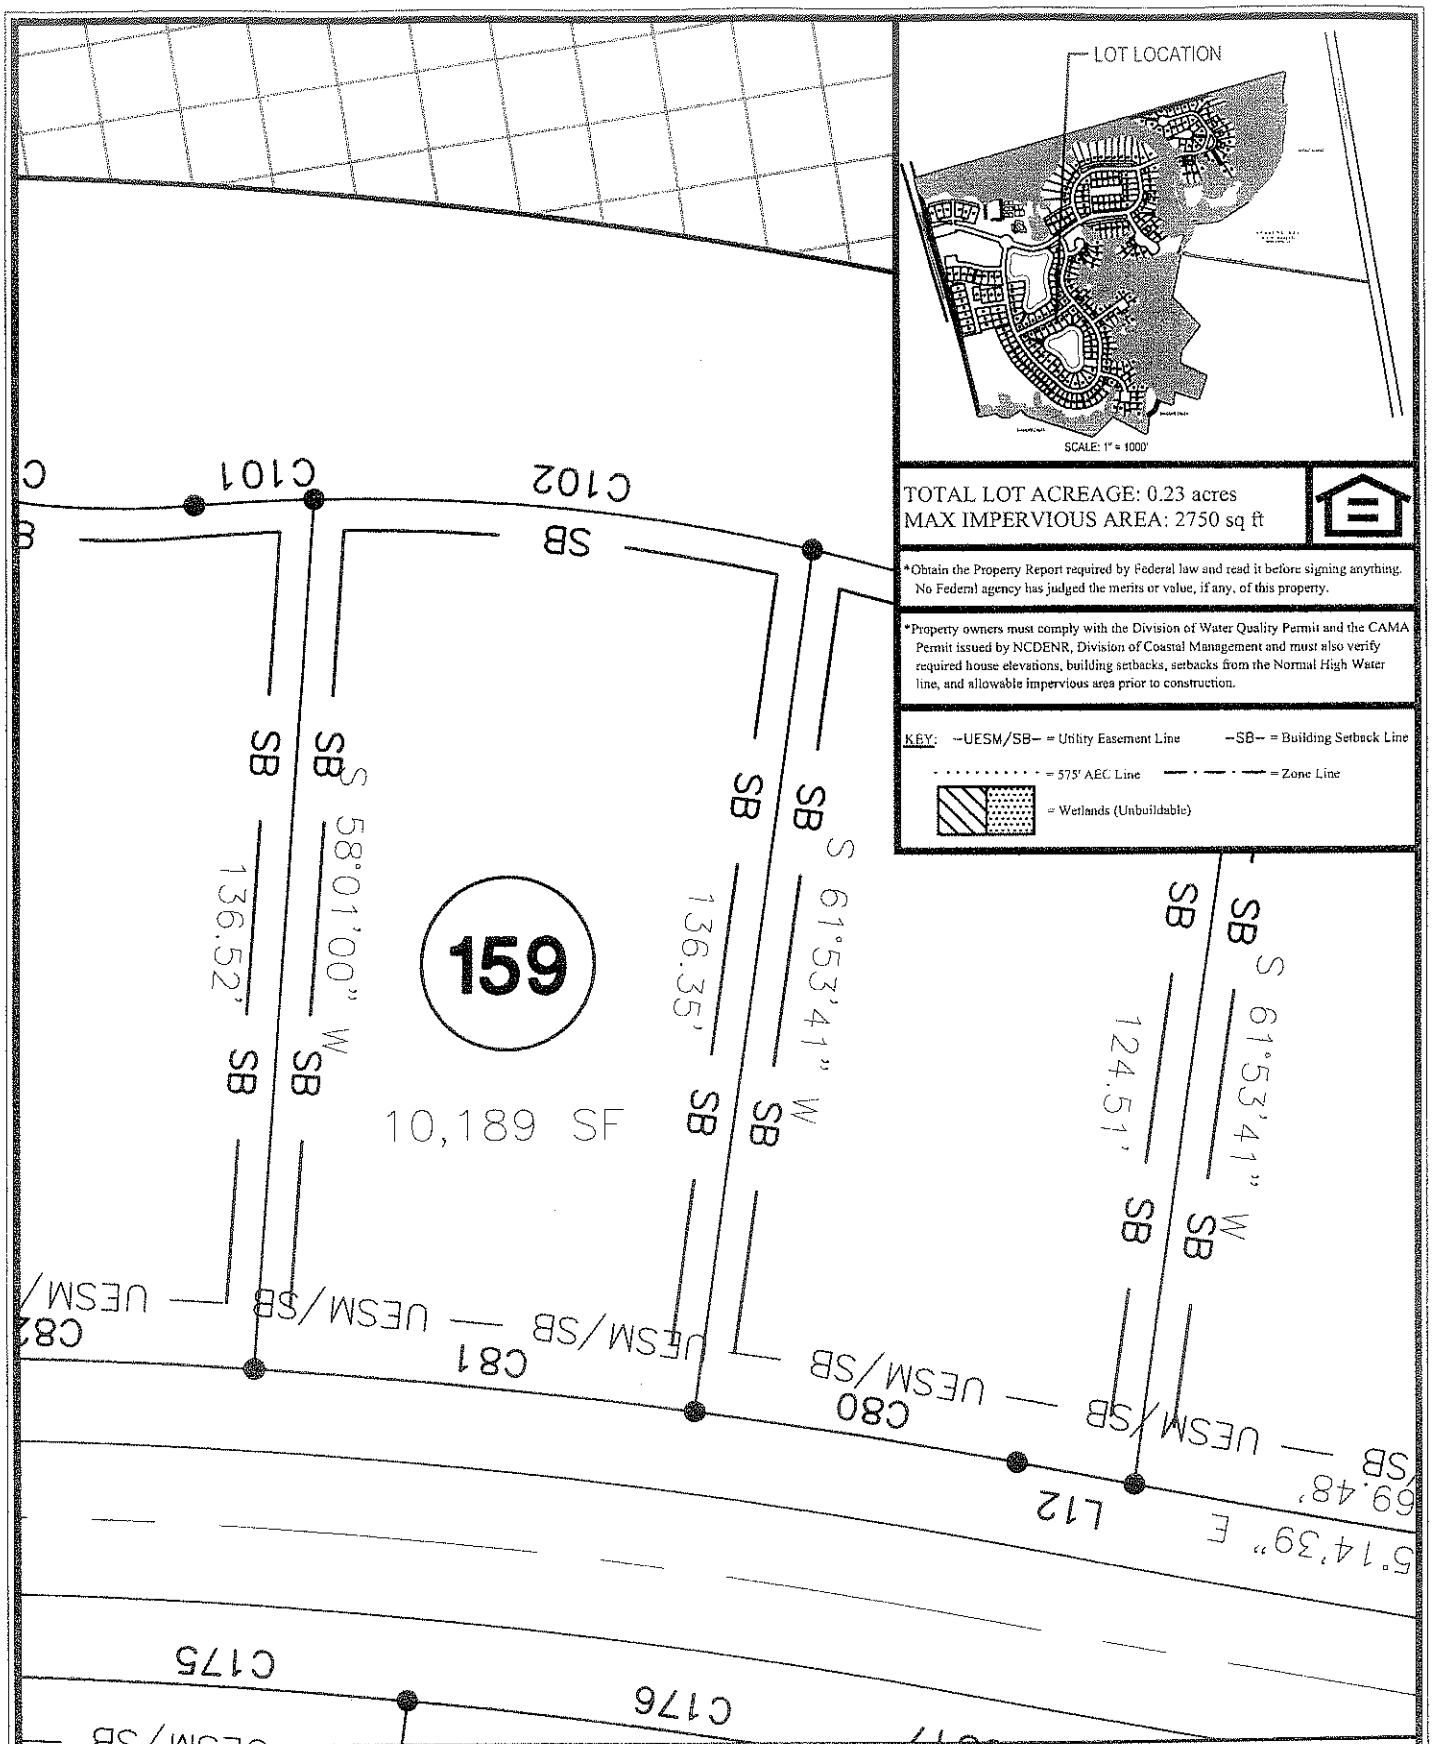

Engineering, Landscape Architecture and Environmental Science
MILONE & MACBROOM®
5511 Capital Center Drive - Ste. 106
Raleigh, North Carolina 27606
(919) 854-4373 Fax (919) 854-4393
www.miloneandmacbroom.com

LOT #159

BOGUE WATCH

BOGUE WATCH
NC HIGHWAY 24
CARTERET COUNTY
NORTH CAROLINA

BOGUE WATCH LOT DEVELOPMENT PLAN

DATE: May 7, 2007
SCALE: 1" = 30'
SHEET: 1 OF 1